Permit #F00139552

FilmL.A., Inc.
6255 W Sunset Blvd, 12th Floor
Hollywood, CA 90028
t: (213)977-8600 - f: (213)977-8601
www.filmla.com

Summary Information

Permit No: F00139552 **Type of Permit:** FILMING **Release Date:** 08/03/2018

Production Company BOSS FILM PRODUCTIONS MAGNUM OPUS

Insured Company Name BOSS FILM PRODUCTIONS MAGNUM OPUS

Contact Phone No. 1 323- 997-4710
Contact Phone No. 2
Fax 323-997-4714
Address 7039 W. SUNSET BLVD
LOS ANGELES, California 90028

Production Title MAGNUM OPUS

Type of Production Feature

Producer GEORGIA KACANDES

Director QUENTIN TARANTINO

1st AD WILLIAM CLARK

Production Manager NATHAN KELLY

FilmL.A. Coordinator Tara Kramer

Location Manager RICK SCHULER / STEVE MAPEL
Primary Phone Mobile - 213-718-0087
Secondary Phone Mobile - 818-261-4733

Location Assistant DANIEL ALVAREZ
Primary Phone Mobile - 5625729231
Secondary Phone

Fees

Posting 300	$69.00
Posting 600	$138.00
Posting 900	$207.00
Posting 1500	$345.00
Notification Charge	$510.00
FILMLA NON-REFUNDABLE FILM APPLICATION FEE	$685.00
LA CITY DOT SIGN REMOVALS AND ENGINEERS	$1,268.00
LA CITY FIRE DEPARTMENT SPOT CHECK SURCHARGE	$85.00
LAUSD STANDARD DEPOSIT	$4,500.00
LAUSD PARKING SENIOR HIGH SCHOOL HALF DAY	$975.00
LAUSD PARKING BASECAMP CATERING USE FEE	$8,000.00
LAUSD PARKING SENIOR HIGH SCHOOL FULL DAY	$14,112.00

Total Permit Fee $30,894.00

Number of Locations 3

NOT A PERMIT

Permit #F00139552

FilmL.A., Inc.
6255 W Sunset Blvd, 12th Floor
Hollywood, CA 90028
t: (213)977-8600 - f: (213)977-8601
www.filmla.com

Summary Information — Location

Permit Number	F00139552	**Location Manager**	RICK SCHULER / STEVE MAPEL
Production Company	BOSS FILM PRODUCTIONS MAGNUM O...	Primary Phone	Mobile - 213-718-0087
Insured Company	BOSS FILM PRODUCTIONS MAGNUM O...	Secondary Phone	Mobile - 818-261-4733
Production Title	MAGNUM OPUS		

Location Address 725 N Fairfax Ave, Los Angeles, CA, 90046

Location Type Salon

Prep Dates 7/29/2018 - 8/5/2018 07:00 - 19:00 8 days

Film Dates 8/6/2018 - 8/7/2018 06:00 - 22:00 2 days

Strike Dates 8/8/2018 - 8/10/2018 07:00 - 22:00

Open or Closed to the Public Closed

Generic Conditions

*LA CITY AND/OR LA COUNTY FIRE CHECKLIST ATTACHED TO FINAL PERMIT. THE PERMITTEE IS RESPONSIBLE FOR COMPLETING CHECKLIST PRIOR TO FILMING ACTIVITY AT THIS LOCATION. NON COMPLIANCE MAY RESULT IN ASSIGNMENT OF A FIRE OFFICER.
Community Survey Obtained
Must Maintain 5' Clearance on Sidewalks/Walkways
Must maintain local/emergency access
No cast or crew parking on area streets
No interference with merchant activity.
Number of uniformed officers listed on the permit is a minimum requirement. Permittee remains responsible for deploying a sufficient number of uniformed officers to provide traffic and crowd control to ensure the safety of the film crew and the public.
Traffic control must be done in accordance w/MUTCD
Traffic Officers Required
Uniformed officers shall have a copy of the film permit in their possession and are required to confirm that all traffic control signage devices are in place.

Please see attached documents

Fairfax Ave btwn Melrose Ave & Waring ES curb & Bike - Magnum Opus.pdf
Fairfax Ave (BS curb & Bike) & Melrose Ave (SS curb) - Magnum Opus (Rev 1).pdf
Fairfax Ave (BS curb & Adj) - Magnum Opus (Rev 1).pdf
SFX PERMIT # 26988.pdf

Equipment on Location

Type	Quantity
5 or 10 ton trucks	5
Cast/Crew vehicles	70
Cube Trucks	5

Personnel on Location

Type	Quantity
Cast	3
Crew	80
Extras	15
Off-Duty/Retired	4

NOT A PERMIT

FilmL.A., Inc.
6255 W Sunset Blvd, 12th Floor
Hollywood, CA 90028
t: (213)977-8600 - f: (213)977-8601
www.filmla.com

Summary Information **Location**

Permit Number	F00139552	**Location Manager**	RICK SCHULER / STEVE MAPEL
Production Company	BOSS FILM PRODUCTIONS MAGNUM O...	Primary Phone	Mobile - 213-718-0087
Insured Company	BOSS FILM PRODUCTIONS MAGNUM O...	Secondary Phone	Mobile - 818-261-4733
Production Title	MAGNUM OPUS		

Generator	1	LAPD Officer(s)	
Honey Wagons	1	Spot Check	1
Picture vehicles	15		
Stakebed Trucks	5		
Vans	5		

Filming Activities Atmospheric Smoke Effects; Driving shots; Equipment on sidewalk, in curb lane & across street; Exterior establishing shots; Interior and exterior dialogue; Intermittent pedestrian control; Intermittent traffic control - 2 minutes standard; TALENT IN PERIOD CLOTHING SMOKING CIGARETTES; DOLLY AND TRACK ; ALSO FILMING AT 723 FAIRFAX AVE - PART OF SAME PROPERTY.;

Special Effects: F/X Permit # 26988

Type	No. Times Per Day	No. Takes Per Take

Description of F/X Scene: HERBAL CIGARETTES

Jurisdiction **Political:** Los Angeles City - Council District 05 **Police:** Los Angeles Police Department **Fire:** Los Angeles City

Thomas Guide **Page:** 593 **Grid:** B6

Approvals

LOS ANGELES CITY POLICE DEPARTMENT	Melissa Hernandez
FILML.A. SCHOOLS	Molly Calhoun
FILML.A. CLOSURES	Donna Washington
LOS ANGELES CITY DEPARTMENT OF PUBLIC WORKS	Vanessa Martin
LOS ANGELES CITY DEPARTMENT OF TRANSPORTATION - SIGN & METER REMOVAL	Karina Chaki

Coordinator Note FILM SHOOT DATE: MONDAY 8/6 (6AM - 10PM) AND TUESDAY 8/7 (6AM - 10PM) LOCATION 1: 723 FAIRFAX AVE - REMOVE 1 BIKE RACK IN FRONT OF 723 FAIRFAX AVE ON THURSDAY 8/2 LOCATION 2: 711 NORTH FAIRFAX AVE - REMOVE 1 BIKE RACK IN FRONT OF 711 NORTH FAIRFAX AVE ON THURSDAY 8/2 - REINSTALL 2 BIKE RACKS ON WEDNESDAY 8/8 CONTACT: DANIEL ALVAREZ (562)572-9231 F139552

Coordinator Note FILM SHOOT DATE: MONDAY 8/6 (6AM - 10PM) AND TUESDAY 8/7 (6AM - 10PM) LOCATION 1: WS OF FAIRFAX AVE (MELROSE AVE - WARING AVE) - REMOVE 8 METER HEADS BF300, BF301, BF301A, BF301B, BF302, BF302A,

NOT A PERMIT

FilmL.A., Inc.
6255 W Sunset Blvd, 12th Floor
Hollywood, CA 90028
t: (213)977-8600 - f: (213)977-8601
www.filmla.com

Summary Information — Location

Permit Number	F00139552	**Location Manager**	RICK SCHULER / STEVE MAPEL
Production Company	BOSS FILM PRODUCTIONS MAGNUM O...	Primary Phone	Mobile - 213-718-0087
Insured Company	BOSS FILM PRODUCTIONS MAGNUM O...	Secondary Phone	Mobile - 818-261-4733
Production Title	MAGNUM OPUS		

BF303 AND BF303A, LOCATION 2: ES OF FAIRFAX AVE (MELROSE AVE - WARING AVE) - REMOVE 1 METER HEAD BF281 BY 9AM ON FRIDAY 8/3/ REINSTALL ALL 9 METER HEADS ON WEDNESDAY 8/8 CONTACT: DANIEL ALVAREZ (562)572-9231 F139552

Coordinator Note PER LA FIRE DEPT: *SPOT CHECK FOR SPE. EFFECTS...ONLY IF ALARM WILL NOT BE BYPASSED DUE TO ATMOSPHERIC SMOKE USE]*

Parking

Base Camp
Location Type :
Other Location
7850 Melrose Ave, Los Angeles, CA, 90046

Crew Parking
Location Type :
Other Location
8687 Melrose Ave, West Hollywood, CA, 90069

Parking Notes
FIRE SPOT CHECK GRANTED PER INSPECTOR OWENS.

Posting "No Parking" signs W/S FAIRFAX AVE, MELROSE AVE - WARING AVE.

Approximate Footage 301 - 600 **Log Number** 210238

Date(s) 7/29/2018 to 8/10/2018 **Time(s)** 00:00 to 00:00

Posting "No Parking" signs S/S WARING AVE., FAIRFAX AVE - N HAYWORTH AVE.
E/S FAIRFAX AVE, MELROSE AVE - WARING AVE.

Approximate Footage 601 - 900 **Log Number** 210244

Date(s) 8/5/2018 to 8/8/2018 **Time(s)** 00:00 to 00:00

Posting "No Parking" signs B/S OF WARING AVE, FAIRFAX AVE TO ORANGE GROVE AVE
S/S MELROSE AVE, FAIRFAX AVE EAST TO GENESSE AVE

Approximate Footage 1201 - 1500 **Log Number** 210727

Date(s) 8/6/2018 to 8/7/2018 **Time(s)** 00:00 to 00:00

Posting "No Parking" signs W/S N ORANGE GROVE AVE, FROM MELROSE AVE GOING NORTH 200 FEET

Approximate Footage 0 - 300 **Log Number** 211190

NOT A PERMIT

FilmL.A., Inc.
6255 W Sunset Blvd, 12th Floor
Hollywood, CA 90028
t: (213)977-8600 - f: (213)977-8601
www.filmla.com

Summary Information — Location

Permit Number	F00139552	**Location Manager**	RICK SCHULER / STEVE MAPEL
Production Company	BOSS FILM PRODUCTIONS MAGNUM O...	Primary Phone	Mobile - 213-718-0087
Insured Company	BOSS FILM PRODUCTIONS MAGNUM O...	Secondary Phone	Mobile - 818-261-4733
Production Title	MAGNUM OPUS		

Date(s) 8/6/2018 to 8/7/2018 **Time(s)** 06:00 to 22:00

Lane / Full Closure W/S CURB LANE PLUS BIKE LANE CLOSURE OF FAIRFAX AVE FROM MELROSE TO WARING (ANYTIME)
E/S CURB LANE PLUS BIKE LANE CLOSURE OF FAIRFAX AVE FROM MELROSE TO WARING (ANYTIME)

Approximate Footage 0 - 300

Date(s) 8/6/2018 to 8/7/2018 **Time(s)** 06:00 to 22:00

Lane / Full Closure W/S CURB LANE PLUS ADJACENT LANE AND BIKE LANE CLOSURE OF FAIRFAX AVE FROM MELROSE TO WARING (ANYTIME)
E/S CURB LANE PLUS ADJACENT LANE AND BIKE LANE CLOSURE OF FAIRFAX AVE FROM MELROSE TO WARING (ANYTIME)

Approximate Footage 0 - 300

Date(s) 8/6/2018 to 8/7/2018 **Time(s)** 09:00 to 15:00

Lane / Full Closure S/S CURB LANE CLOSURE OF MELROSE AVE FROM FAIRFAX AVE TO GENESEE AVE **MUST MAINTAIN 2 LANES OF EASTBOUND TRAFFIC AT ALL TIMES.**

Approximate Footage 0 - 300

Date(s) 8/6/2018 to 8/7/2018 **Time(s)** 06:00 to 22:00

Lane / Full Closure E/S CURB LANE PLUS AND BIKE LANE CLOSURE OF FAIRFAX AVE FROM MELROSE AVE TO WARING AVE

Approximate Footage 0 - 300

Date(s) 8/5/2018 to 8/5/2018 **Time(s)** 07:00 to 22:00

Lane / Full Closure W/S CURB LANE PLUS ADJACENT LANE AND BIKE LANE CLOSURE OF FAIRFAX AVE FROM MELROSE AVE TO WARING AVE
E/S CURB LANE PLUS ADJACENT LANE AND BIKE LANE CLOSURE OF FAIRFAX AVE FROM MELROSE AVE TO WARING AVE

Approximate Footage 0 - 300

Date(s) 8/6/2018 to 8/7/2018 **Time(s)** 19:00 to 22:00

NOT A PERMIT

FilmL.A., Inc.
6255 W Sunset Blvd, 12th Floor
Hollywood, CA 90028
t: (213)977-8600 - f: (213)977-8601
www.filmla.com

Summary Information

Location

Permit Number	F00139552	**Location Manager**	RICK SCHULER / STEVE MAPEL
Production Company	BOSS FILM PRODUCTIONS MAGNUM O...	Primary Phone	Mobile - 213-718-0087
Insured Company	BOSS FILM PRODUCTIONS MAGNUM O...	Secondary Phone	Mobile - 818-261-4733
Production Title	MAGNUM OPUS		

NOT A PERMIT

FilmL.A., Inc.
6255 W Sunset Blvd, 12th Floor
Hollywood, CA 90028
t: (213)977-8600 - f: (213)977-8601
www.filmla.com

Summary Information — Location

Permit Number	F00139552	**Location Manager**	RICK SCHULER / STEVE MAPEL
Production Company	BOSS FILM PRODUCTIONS MAGNUM O...	Primary Phone	Mobile - 213-718-0087
Insured Company	BOSS FILM PRODUCTIONS MAGNUM O...	Secondary Phone	Mobile - 818-261-4733
Production Title	MAGNUM OPUS		

Location Address Forest Lawn Dr., Barham Blvd. - Zoo Dr., Los Angeles, CA, 90068

Location Type Street

Film Dates 8/6/2018 - 8/10/2018 06:00 - 23:59 5 days

Open or Closed to the Public Open

Generic Conditions
Must Maintain 5' Clearance on Sidewalks/Walkways
Must maintain local/emergency access
No cast or crew parking on area streets
No interference with merchant activity.
Number of uniformed officers listed on the permit is a minimum requirement.
Permittee remains responsible for deploying a sufficient number of uniformed officers to provide traffic and crowd control to ensure the safety of the film crew and the public.
Traffic control must be done in accordance w/MUTCD
Traffic Officers Required
Uniformed officers shall have a copy of the film permit in their possession and are required to confirm that all traffic control signage devices are in place.

Equipment on Location

Type	Quantity
Camera cars	1
Picture vehicles	10
Process Trailer	1
Vans	3

Personnel on Location

Type	Quantity
Cast	20
Crew	3
Off-Duty/Retired LAPD Officer(s)	4

Filming Activities Camera in car; Drive by; Drive ups & away; Driving shots; Equipment on sidewalk & street; Exterior establishing shots; Intermittent pedestrian control; Intermittent traffic control - 2 minutes standard; Process Trailer; Running & tow shots.; Russian arm, with follow ;

Jurisdiction **Political:** Los Angeles City - Council District 04 **Police:** Los Angeles Police Department **Fire:** Los Angeles City

Thomas Guide **Page:** 563 **Grid:** D5

Approvals LOS ANGELES CITY POLICE DEPARTMENT Melissa Hernandez

NOT A PERMIT

FilmL.A., Inc.
6255 W Sunset Blvd, 12th Floor
Hollywood, CA 90028
t: (213)977-8600 - f: (213)977-8601
www.filmla.com

Summary Information — Location

Permit Number	F00139552	**Location Manager**	RICK SCHULER / STEVE MAPEL
Production Company	BOSS FILM PRODUCTIONS MAGNUM O...	Primary Phone	Mobile - 213-718-0087
Insured Company	BOSS FILM PRODUCTIONS MAGNUM O...	Secondary Phone	Mobile - 818-261-4733
Production Title	MAGNUM OPUS		

Coordinator Note ITC MUST END BY 4PM ON THE FOLLOWING DATES: 8/7 & 8/8.

Parking

Base Camp
Location Type : Other Location
100 Universal City Plaza Theme Park, Universal City, CA, 91608

Crew Parking
Location Type : Other Location
100 Universal City Plaza Theme Park, Universal City, CA, 91608

NOT A PERMIT

FilmL.A., Inc.
6255 W Sunset Blvd, 12th Floor
Hollywood, CA 90028
t: (213)977-8600 - f: (213)977-8601
www.filmla.com

Summary Information — Location

Permit Number	F00139552	**Location Manager**	RICK SCHULER / STEVE MAPEL
Production Company	BOSS FILM PRODUCTIONS MAGNUM O...	Primary Phone	Mobile - 213-718-0087
Insured Company	BOSS FILM PRODUCTIONS MAGNUM O...	Secondary Phone	Mobile - 818-261-4733
Production Title	MAGNUM OPUS		

Location Address 5555 Melrose Ave, Los Angeles, CA, 90038

Location Name PARAMOUNT STUDIOS

Location Type Certified Studio

Film Dates 8/10/2018 - 8/10/2018 07:00 - 22:00 1 day

Open or Closed to the Public Closed

Generic Conditions
All vehicles must be parked on private property
Must Maintain 5' Clearance on Sidewalks/Walkways
Must maintain local/emergency access
No cast or crew parking on area streets
No interference with merchant activity.
Number of uniformed officers listed on the permit is a minimum requirement.
Permittee remains responsible for deploying a sufficient number of uniformed officers to provide traffic and crowd control to ensure the safety of the film crew and the public.
Traffic control must be done in accordance w/MUTCD
Traffic Officers Required
Uniformed officers shall have a copy of the film permit in their possession and are required to confirm that all traffic control signage devices are in place.

Equipment on Location

Type	Quantity
2500 gal water truck	2
Generator	1
Picture vehicles	5
Stakebed Trucks	5
Vans	5

Personnel on Location

Type	Quantity
Cast	5
Crew	80
Off-Duty/Retired LAPD Officer(s)	2

Filming Activities Car-to-Car; Drive by; Drive ups & away; Driving shots; Equipment on sidewalk, in curb lane & across street; Exterior Dialogue; Exterior establishing shots; Intermittent pedestrian control; Intermittent traffic control - 2 minutes standard; Drive ups and aways to Paramount Gate on Bronson ;

Jurisdiction **Political:** Los Angeles City - Council District 13 **Police:** Los Angeles Police **Fire:** Los Angeles City

NOT A PERMIT

FilmL.A., Inc.
6255 W Sunset Blvd, 12th Floor
Hollywood, CA 90028
t: (213)977-8600 - f: (213)977-8601
www.filmla.com

Summary Information — Location

Permit Number	F00139552	**Location Manager**	RICK SCHULER / STEVE MAPEL
Production Company	BOSS FILM PRODUCTIONS MAGNUM O...	Primary Phone	Mobile - 213-718-0087
Insured Company	BOSS FILM PRODUCTIONS MAGNUM O...	Secondary Phone	Mobile - 818-261-4733
Production Title	MAGNUM OPUS		

Department

Thomas Guide **Page:** 593 **Grid:** G6

Location Notes *CERTIFIED STUDIO. PERMIT ONLY REQUIRED IF FILMING ACTIVITY OCCURRING OFF PROPERTY.*

Approvals LOS ANGELES CITY POLICE DEPARTMENT Vincent Aguirre

Parking

Base Camp
Location Type : Other Location
RALEIGH STUDIOS HOLLYWOOD
5300 Melrose Ave,
Los Angeles, CA, 90038

Crew Parking
Location Type : Other Location
RALEIGH STUDIOS HOLLYWOOD
5300 Melrose Ave,
Los Angeles, CA, 90038

NOT A PERMIT

Permit #E00139552

Ⓢ TRAFFIC SIGNAL

● TRAFFIC CONE

TYPE I W/ SIGN

FLASHING ARROW SIGN (FAS)

ALL TRAFFIC CONTROL WILL BE INSTALLED TO MEET OR EXCEED THE LATEST CA-MUTCD MINIMUM REQUIREMENTS

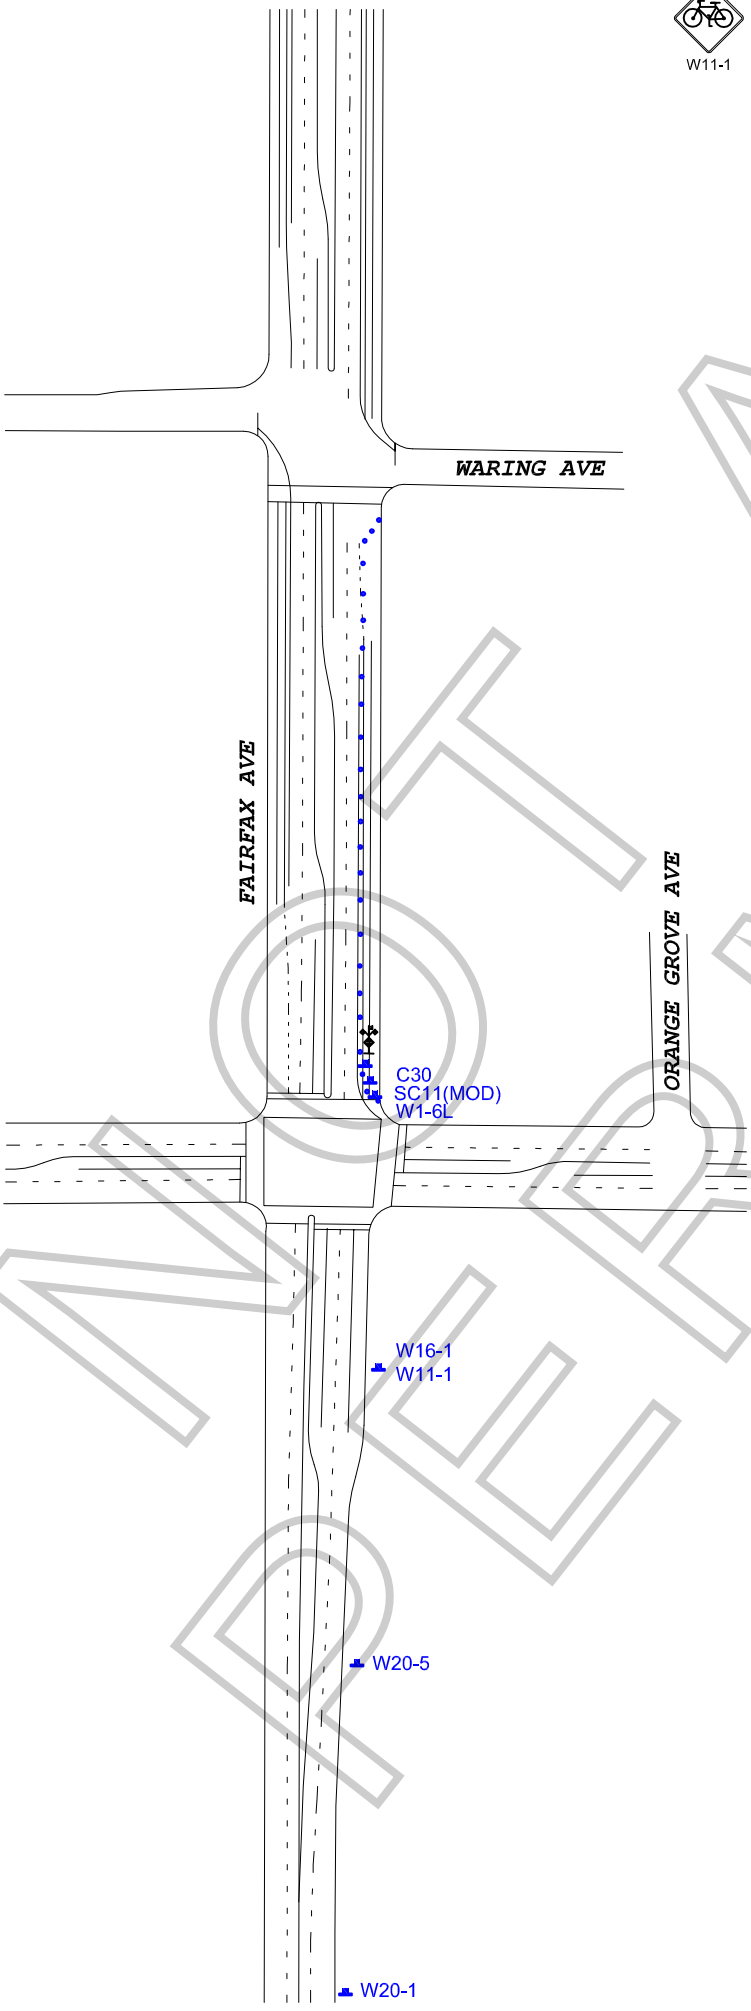

WORK ZONE TRAFFIC CONTROL PLAN GENERAL NOTES

1. DATE/TIME: 8-5-18 FROM 07:00 HOURS TO 22:00 HOURS.

2. ALL SIGNING, STRIPING, AND TRAFFIC CONTROL DEVICES SHALL CONFORM TO THE (CURRENT) STATE OF CALIFORNIA DEPARTMENT OF TRANSPORTATION (CALTRANS) STANDARD PLANS AND STANDARD SPECIFICATIONS , CALIFORNIA MUTCD , AND ANY ADDENDUMS THERETO, AND AS SHOWN ON THESE PLANS, SYMBOLS AND ABBREVIATIONS USED ARE SHOWN ON CALTRANS STANDARD PLANS.
3. THERE WILL BE NO INTERFERENCE WITH TRAFFIC SIGNALS OR CROSSWALKS.
4. CONES WILL BE 28" MINIMUM HEIGHT AND HAVE REFLECTORIZED SLEEVES FOR NIGHT WORK.
5. POLICE WILL DIRECT TRAFFIC IF NECESSARY.

TCP FOR:	BOSS FILM PRODUCTIONS: "MAGNUM OPUS"
LOCATION:	E/S CURB AND BIKE LANE OF FAIRFAX FROM MELROSE TO WARING LOS ANGELES, CALIFORNIA
CONTACT:	RICK SCHULER PH# 213-718-0087 STEVE MAPEL PH# 818-261-4733
	JCL TRAFFIC SERVICES (213) 622-9775 C31-CA Lic # 805357
DATE / REVISIONS	DRAFTER: MARIO MENJIVAR
	SCALE: N.T.S.
	FILM LA: TK

NOT A PERMIT

Permit #E00139552

Ⓢ TRAFFIC SIGNAL
● TRAFFIC CONE
TYPE I W/ SIGN
FLASHING ARROW SIGN (FAS)

ALL TRAFFIC CONTROL WILL BE INSTALLED TO MEET OR EXCEED THE LATEST CA-MUTCD MINIMUM REQUIREMENTS

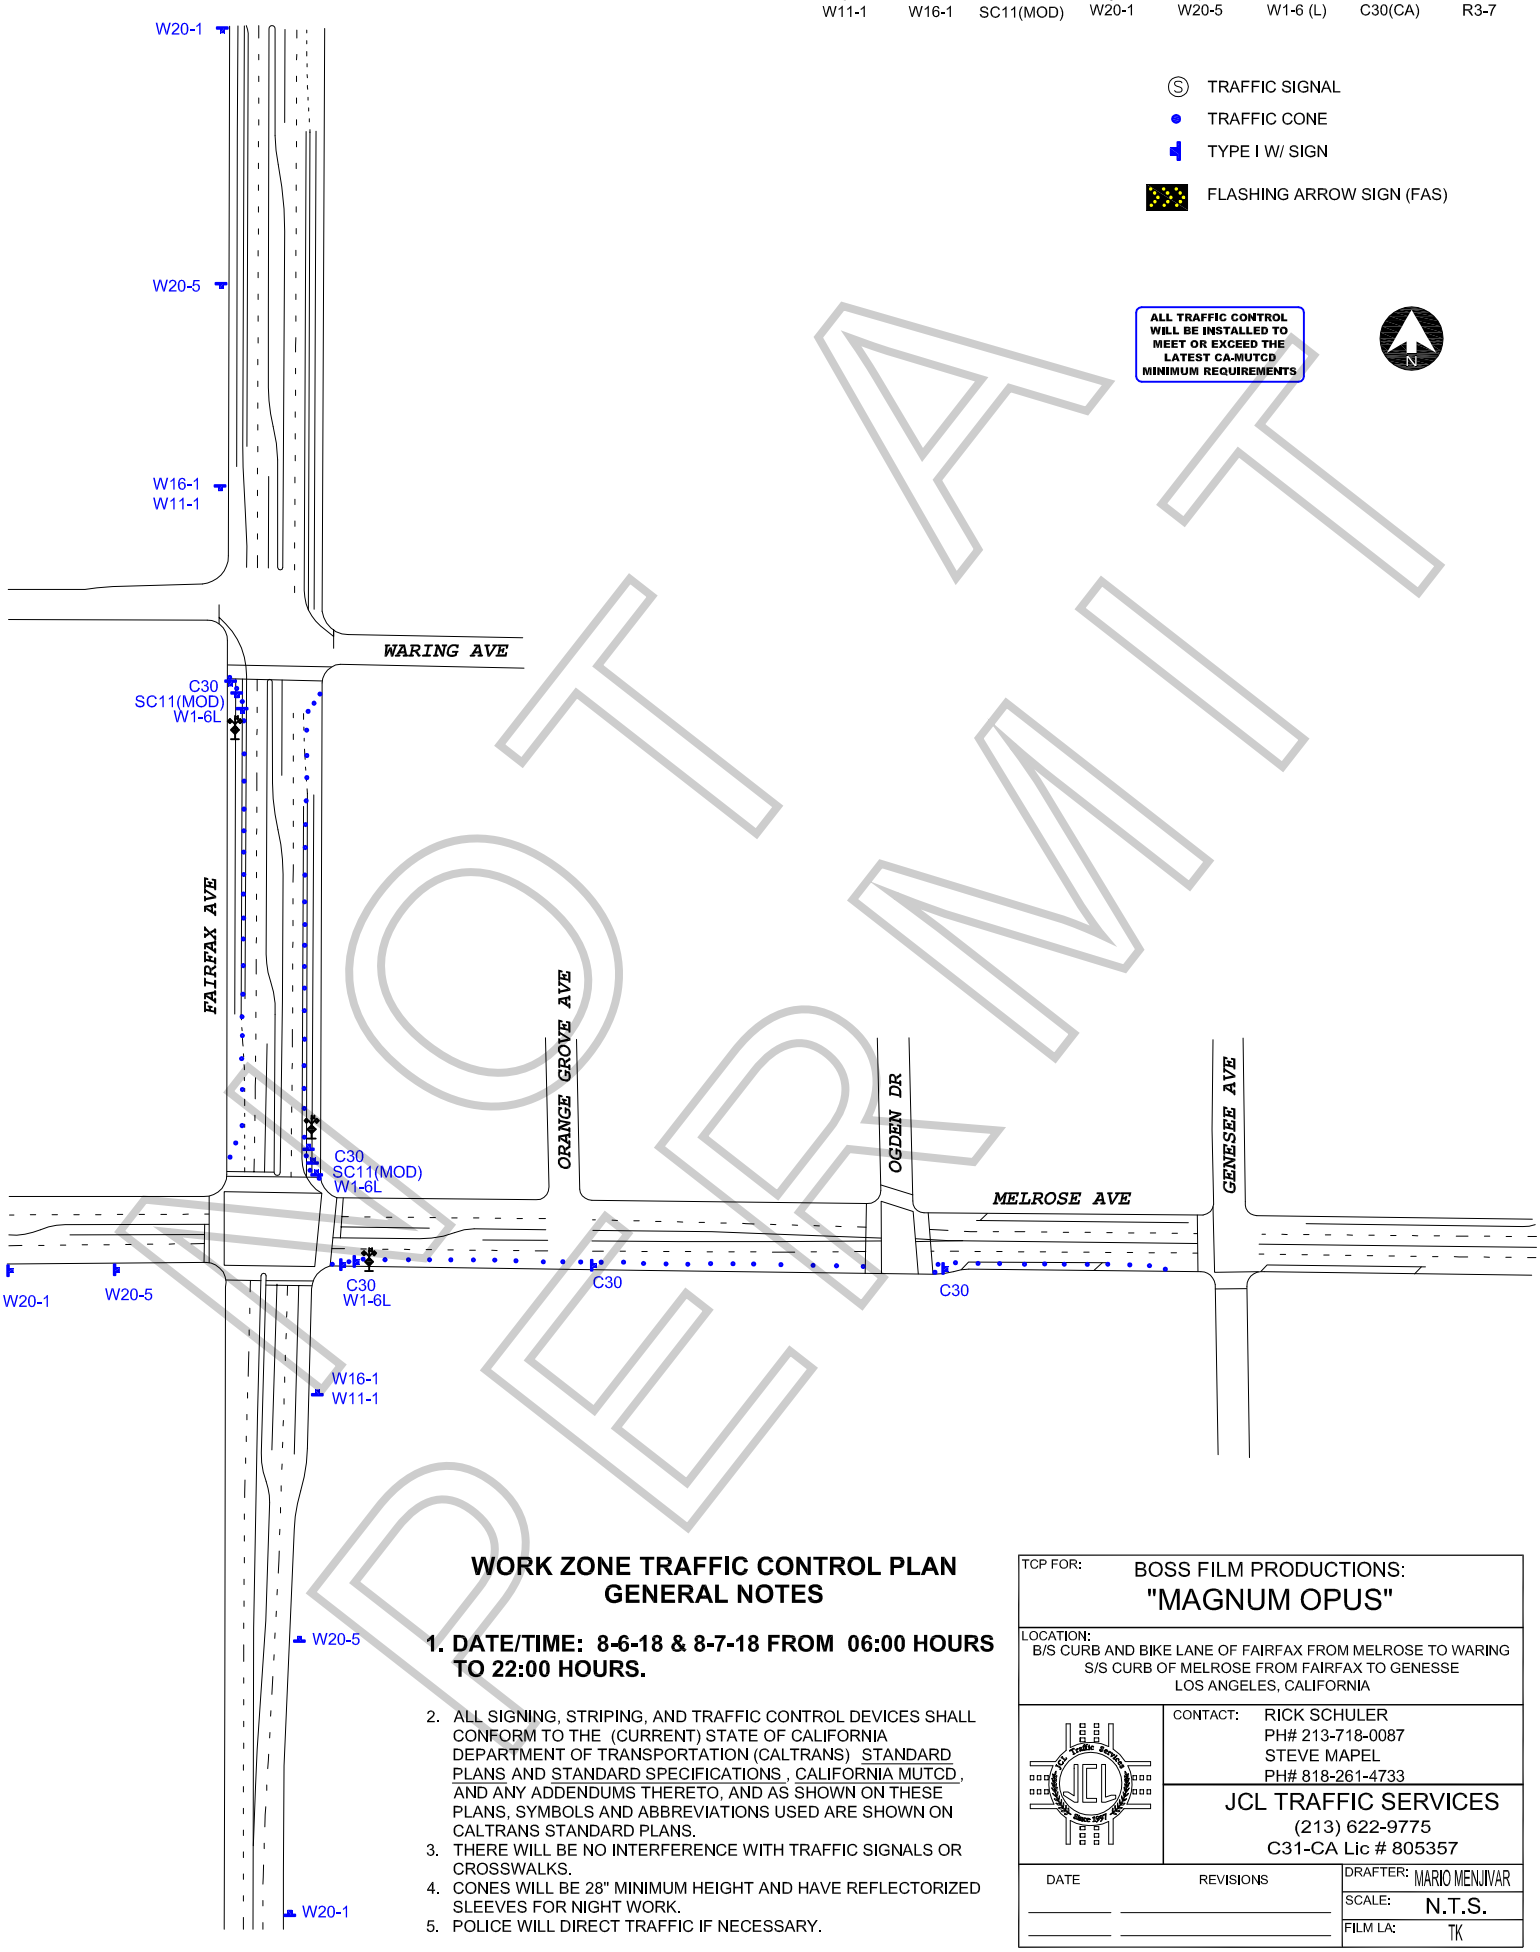

NOT A PERMIT

WORK ZONE TRAFFIC CONTROL PLAN GENERAL NOTES

1. DATE/TIME: 8-6-18 & 8-7-18 FROM 06:00 HOURS TO 22:00 HOURS.

2. ALL SIGNING, STRIPING, AND TRAFFIC CONTROL DEVICES SHALL CONFORM TO THE (CURRENT) STATE OF CALIFORNIA DEPARTMENT OF TRANSPORTATION (CALTRANS) STANDARD PLANS AND STANDARD SPECIFICATIONS , CALIFORNIA MUTCD , AND ANY ADDENDUMS THERETO, AND AS SHOWN ON THESE PLANS, SYMBOLS AND ABBREVIATIONS USED ARE SHOWN ON CALTRANS STANDARD PLANS.
3. THERE WILL BE NO INTERFERENCE WITH TRAFFIC SIGNALS OR CROSSWALKS.
4. CONES WILL BE 28" MINIMUM HEIGHT AND HAVE REFLECTORIZED SLEEVES FOR NIGHT WORK.
5. POLICE WILL DIRECT TRAFFIC IF NECESSARY.

TCP FOR:	BOSS FILM PRODUCTIONS: "MAGNUM OPUS"
LOCATION:	B/S CURB AND BIKE LANE OF FAIRFAX FROM MELROSE TO WARING S/S CURB OF MELROSE FROM FAIRFAX TO GENESSE LOS ANGELES, CALIFORNIA
CONTACT:	RICK SCHULER PH# 213-718-0087 STEVE MAPEL PH# 818-261-4733
	JCL TRAFFIC SERVICES (213) 622-9775 C31-CA Lic # 805357
DATE / REVISIONS	DRAFTER: MARIO MENJIVAR SCALE: N.T.S. FILM LA: TK

Permit #E00139552

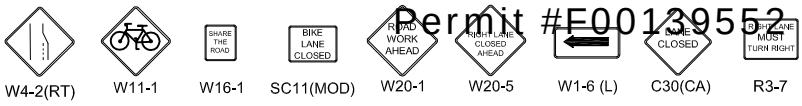

TRAFFIC SIGNAL

TRAFFIC CONE

TYPE I W/ SIGN

FLASHING ARROW SIGN (FAS)

ALL TRAFFIC CONTROL WILL BE INSTALLED TO MEET OR EXCEED THE LATEST CA-MUTCD MINIMUM REQUIREMENTS

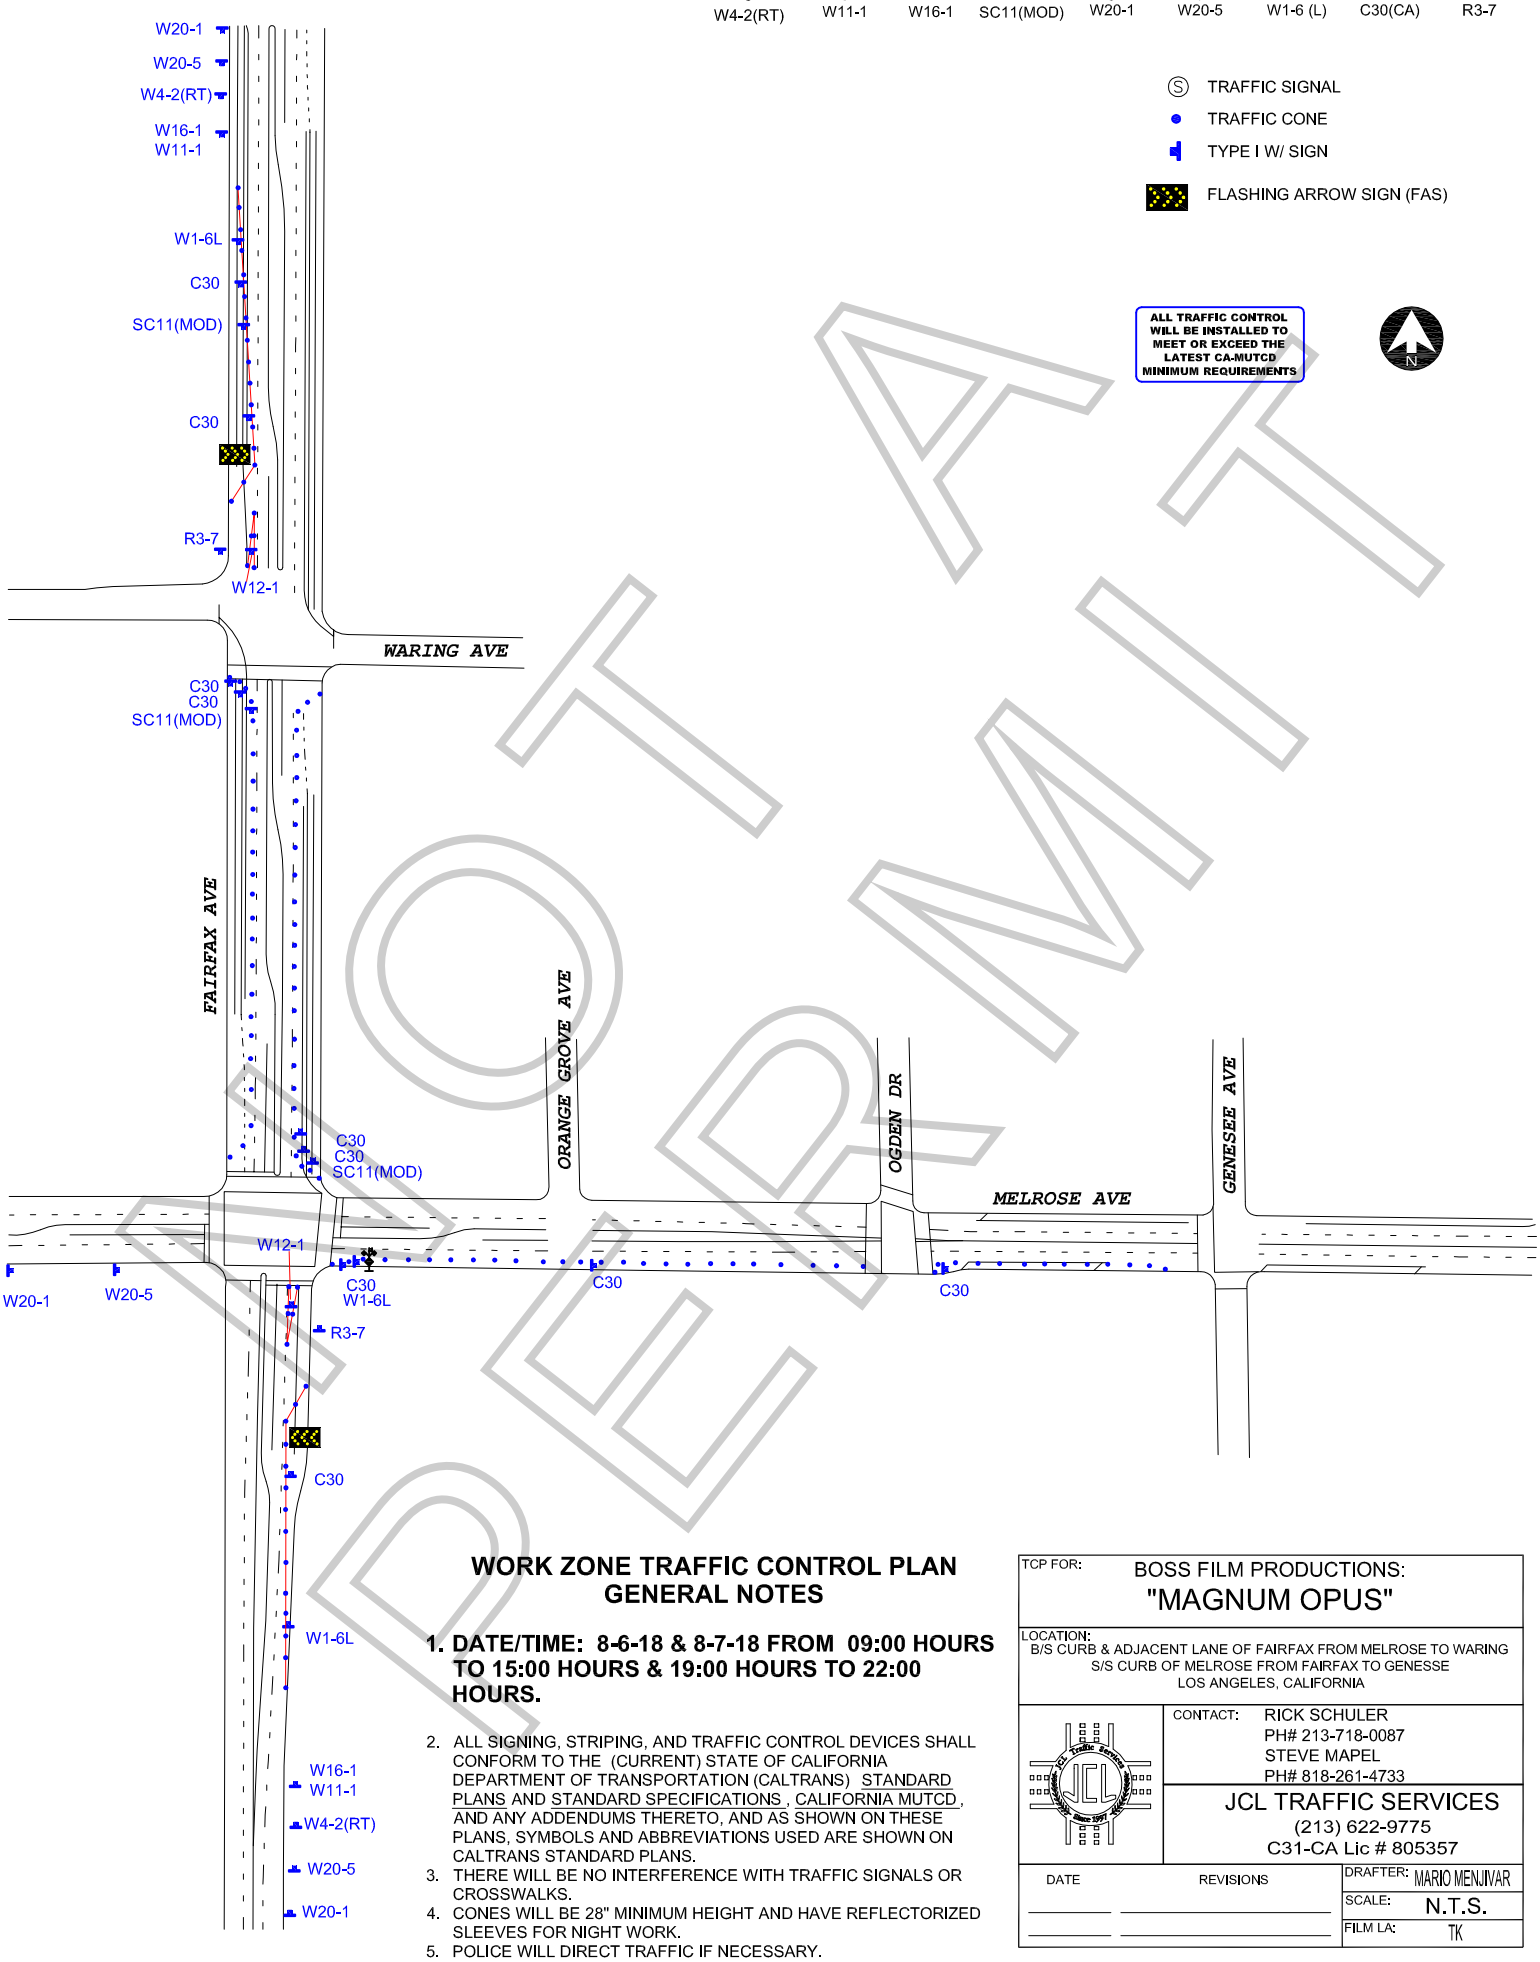

WORK ZONE TRAFFIC CONTROL PLAN GENERAL NOTES

1. **DATE/TIME: 8-6-18 & 8-7-18 FROM 09:00 HOURS TO 15:00 HOURS & 19:00 HOURS TO 22:00 HOURS.**
2. ALL SIGNING, STRIPING, AND TRAFFIC CONTROL DEVICES SHALL CONFORM TO THE (CURRENT) STATE OF CALIFORNIA DEPARTMENT OF TRANSPORTATION (CALTRANS) STANDARD PLANS AND STANDARD SPECIFICATIONS , CALIFORNIA MUTCD , AND ANY ADDENDUMS THERETO, AND AS SHOWN ON THESE PLANS, SYMBOLS AND ABBREVIATIONS USED ARE SHOWN ON CALTRANS STANDARD PLANS.
3. THERE WILL BE NO INTERFERENCE WITH TRAFFIC SIGNALS OR CROSSWALKS.
4. CONES WILL BE 28" MINIMUM HEIGHT AND HAVE REFLECTORIZED SLEEVES FOR NIGHT WORK.
5. POLICE WILL DIRECT TRAFFIC IF NECESSARY.

TCP FOR: BOSS FILM PRODUCTIONS:
"MAGNUM OPUS"

LOCATION:
B/S CURB & ADJACENT LANE OF FAIRFAX FROM MELROSE TO WARING
S/S CURB OF MELROSE FROM FAIRFAX TO GENESSE
LOS ANGELES, CALIFORNIA

CONTACT: RICK SCHULER
PH# 213-718-0087
STEVE MAPEL
PH# 818-261-4733

JCL TRAFFIC SERVICES
(213) 622-9775
C31-CA Lic # 805357

DATE	REVISIONS	DRAFTER: MARIO MENJIVAR
		SCALE: N.T.S.
		FILM LA: TK

NOT A PERMIT